# City of Fayetteville, Arkansas

*113 West Mountain Street*
*Fayetteville, AR 72701*
*(479) 575-8323*

# Transportation Committee Agenda

**Tuesday, June 25, 2024**

**5:30 PM**

**City Hall Room 111**

## Council Members

***Council Members:***
***Sarah Bunch***
***Holly Hertzberg***
***Sarah Moore***

***City Staff:***
***Chris Brown, Public Works Director/City Engineer***
***Terry Gulley, Asst. PW Director for Operations/Transportation Services Director***

## Zoom Information:

1. HTTPS://US06WEB.ZOOM.US/WEBINAR/REGISTER/WN_C-STK2LNQ9AHMTQU61QIQW

## New Business

1. **Huntsville Road Sidewalk Update**

   Hunstville Sidewalk Project (S Blair to Morningside) Update -

## Reports and Presentations

## Informational Items

## Adjourn

HUNTSVILLE ROAD PARALLEL PARKING AND TRAIL CONCEPT PLAN

SCALE: 1" = 40'

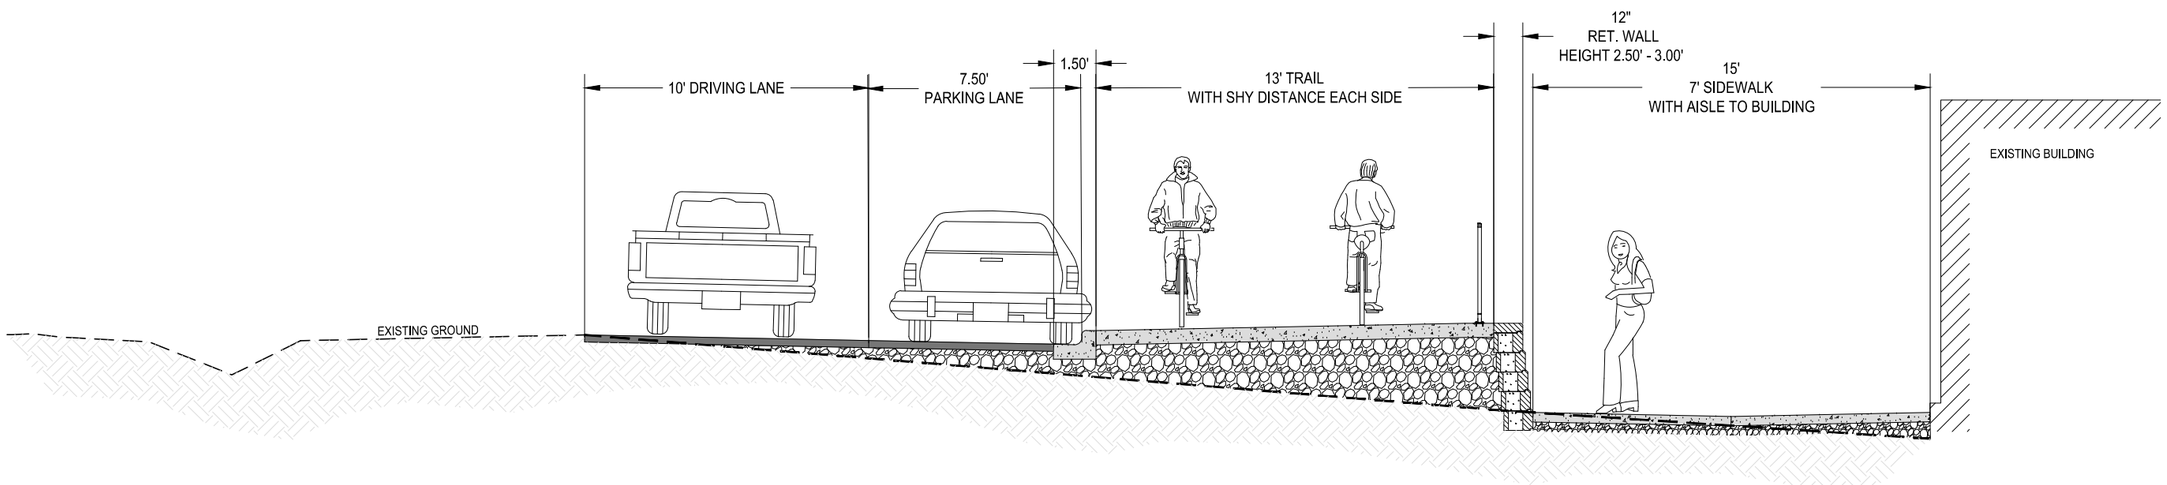


HUNTSVILLE ROAD PARALLEL PARKING AND TRAIL TYPICAL SECTION

SCALE: NTS

HUNTSVILLE ROAD PARALLEL PARKING AND TRAIL CONCEPT

SURVEYED BY: DD
DRAWN BY: MB
DESIGNED BY: MC

CITY OF FAYETTEVILLE ARKANSAS
ENGINEERING DIVISION
113 W. MOUNTAIN STREET
PHONE NO. (479) 575-8206 FAX NO. (479) 575-8202

DATE: Feb 15, 2018
SHEET:
DRAWING: Huntsville CONCEPT-PLAN

K:\Engineering Design Services\Projects\City Projects\Huntsville Onstreet Parking & Trail\DWG\Huntsville CONCEPT-PLAN.dwg